


C12 CONSTRUCTION PLAN
SCALE IN FEET

NOTES:

1. FOR GENERAL NOTES, SEE NOTE NO. 2, 3, 6 AND 7 ON DWG. T-4.
2. FOR ARCHITECTURAL NOTES, ABBREVIATIONS, LEGEND AND DRAWING CONVENTIONS, SEE DRAWING A-1
3. THE CONTRACTOR SHALL ALIGN EXTENSION OF CONCRETE SLAB ELEVATION WITH ADJACENT EXISTING CONCRETE FLOOR ELEVATION.
4. FOR CONCRETE SLAB EXTENSION AND DETAILS, SEE STRUCTURAL DWG. S-6.
5. FOR AIR DUCT, LOUVER LOCATION AND DETAILS, SEE MECHANICAL DWG. M-25
6. FOR MECHANICAL ROOM CEILING LIGHTS LOCATION AND DETAILS, SEE ELECTRICAL DWG. E-47.
7. THE CONTRACTOR SHALL REMOVE EXISTING CONCRETE CURB AND STEEL RAILING, PATCH UP ANY DAMAGED FINISH TO MATCH EXISTING ADJACENT FLOOR SLAB.
8. EXISTING CONCRETE PAD TO BE REMOVED AND EXISTING OPENING TO BE COVERED SEE STRUCTURAL DWG.
9. FOR EXISTING CORRIDOR CEILING PLAN SEE DWG. A-29

I HEREBY CERTIFY THAT THIS IS A TRUE AND CORRECT COPY OF ONE OF THE CONTRACT DRAWINGS COM-
STUDIOS A PART OF CONTRACT NO. WTC-802071
BE THE FORM BY WHICH SAID DRAWINGS EXISTED AT
THE TIME THE SAID CONTRACT WAS EXECUTED BY
THE PARTIES.
DATE 6/21/95 *Sullivan A. Adams* SPEC. WRITER
DATE 6/15/95 *Peter K. Sheweney* ENGINEER OF DESIGN

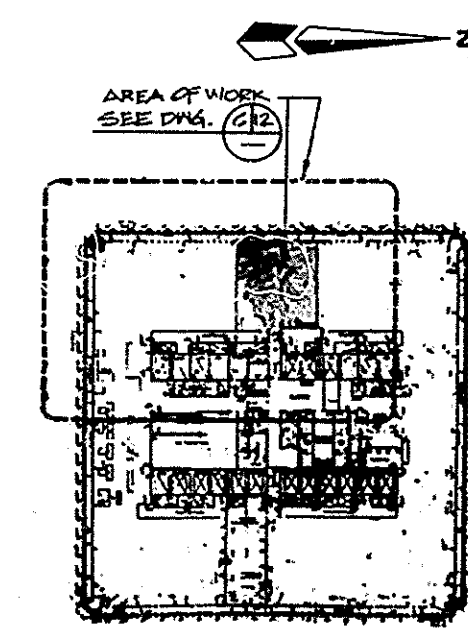

KEY PLAN

**THE PORT AUTHORITY
OF NY & NJ**

Peter K. Sheweney
ENGINEERING PROGRAM MANAGER
WORLD TRADE CENTER
VICE ARCHITECT

Engineering Department
Design Division

**The World Trade
Center
Electrical/HVAC
Upgrade Program**

Title
**TOWERS ONE AND TWO
LOW VOLTAGE SUBSTATIONS
CONSTRUCTION AND
INSTALLATION**

**ARCHITECTURAL
SUBSTATION - SS 75W
TOWER TWO
76th FLOOR
CONSTRUCTION/REMOVAL PLAN**

No. Date Revision Approved

This drawing subject to conditions in contract.
All inventions, ideas, designs and methods
herein are reserved to Port Authority and may not
be used without its written consent.

L.V.G. R.I. L.V.G.
Designed by Drawn by *Mike Leader*
PROJECT MANAGER Scale AS NOTED
Date 5/1/95

Contract Number Drawing Number
WTC-802071 A-20